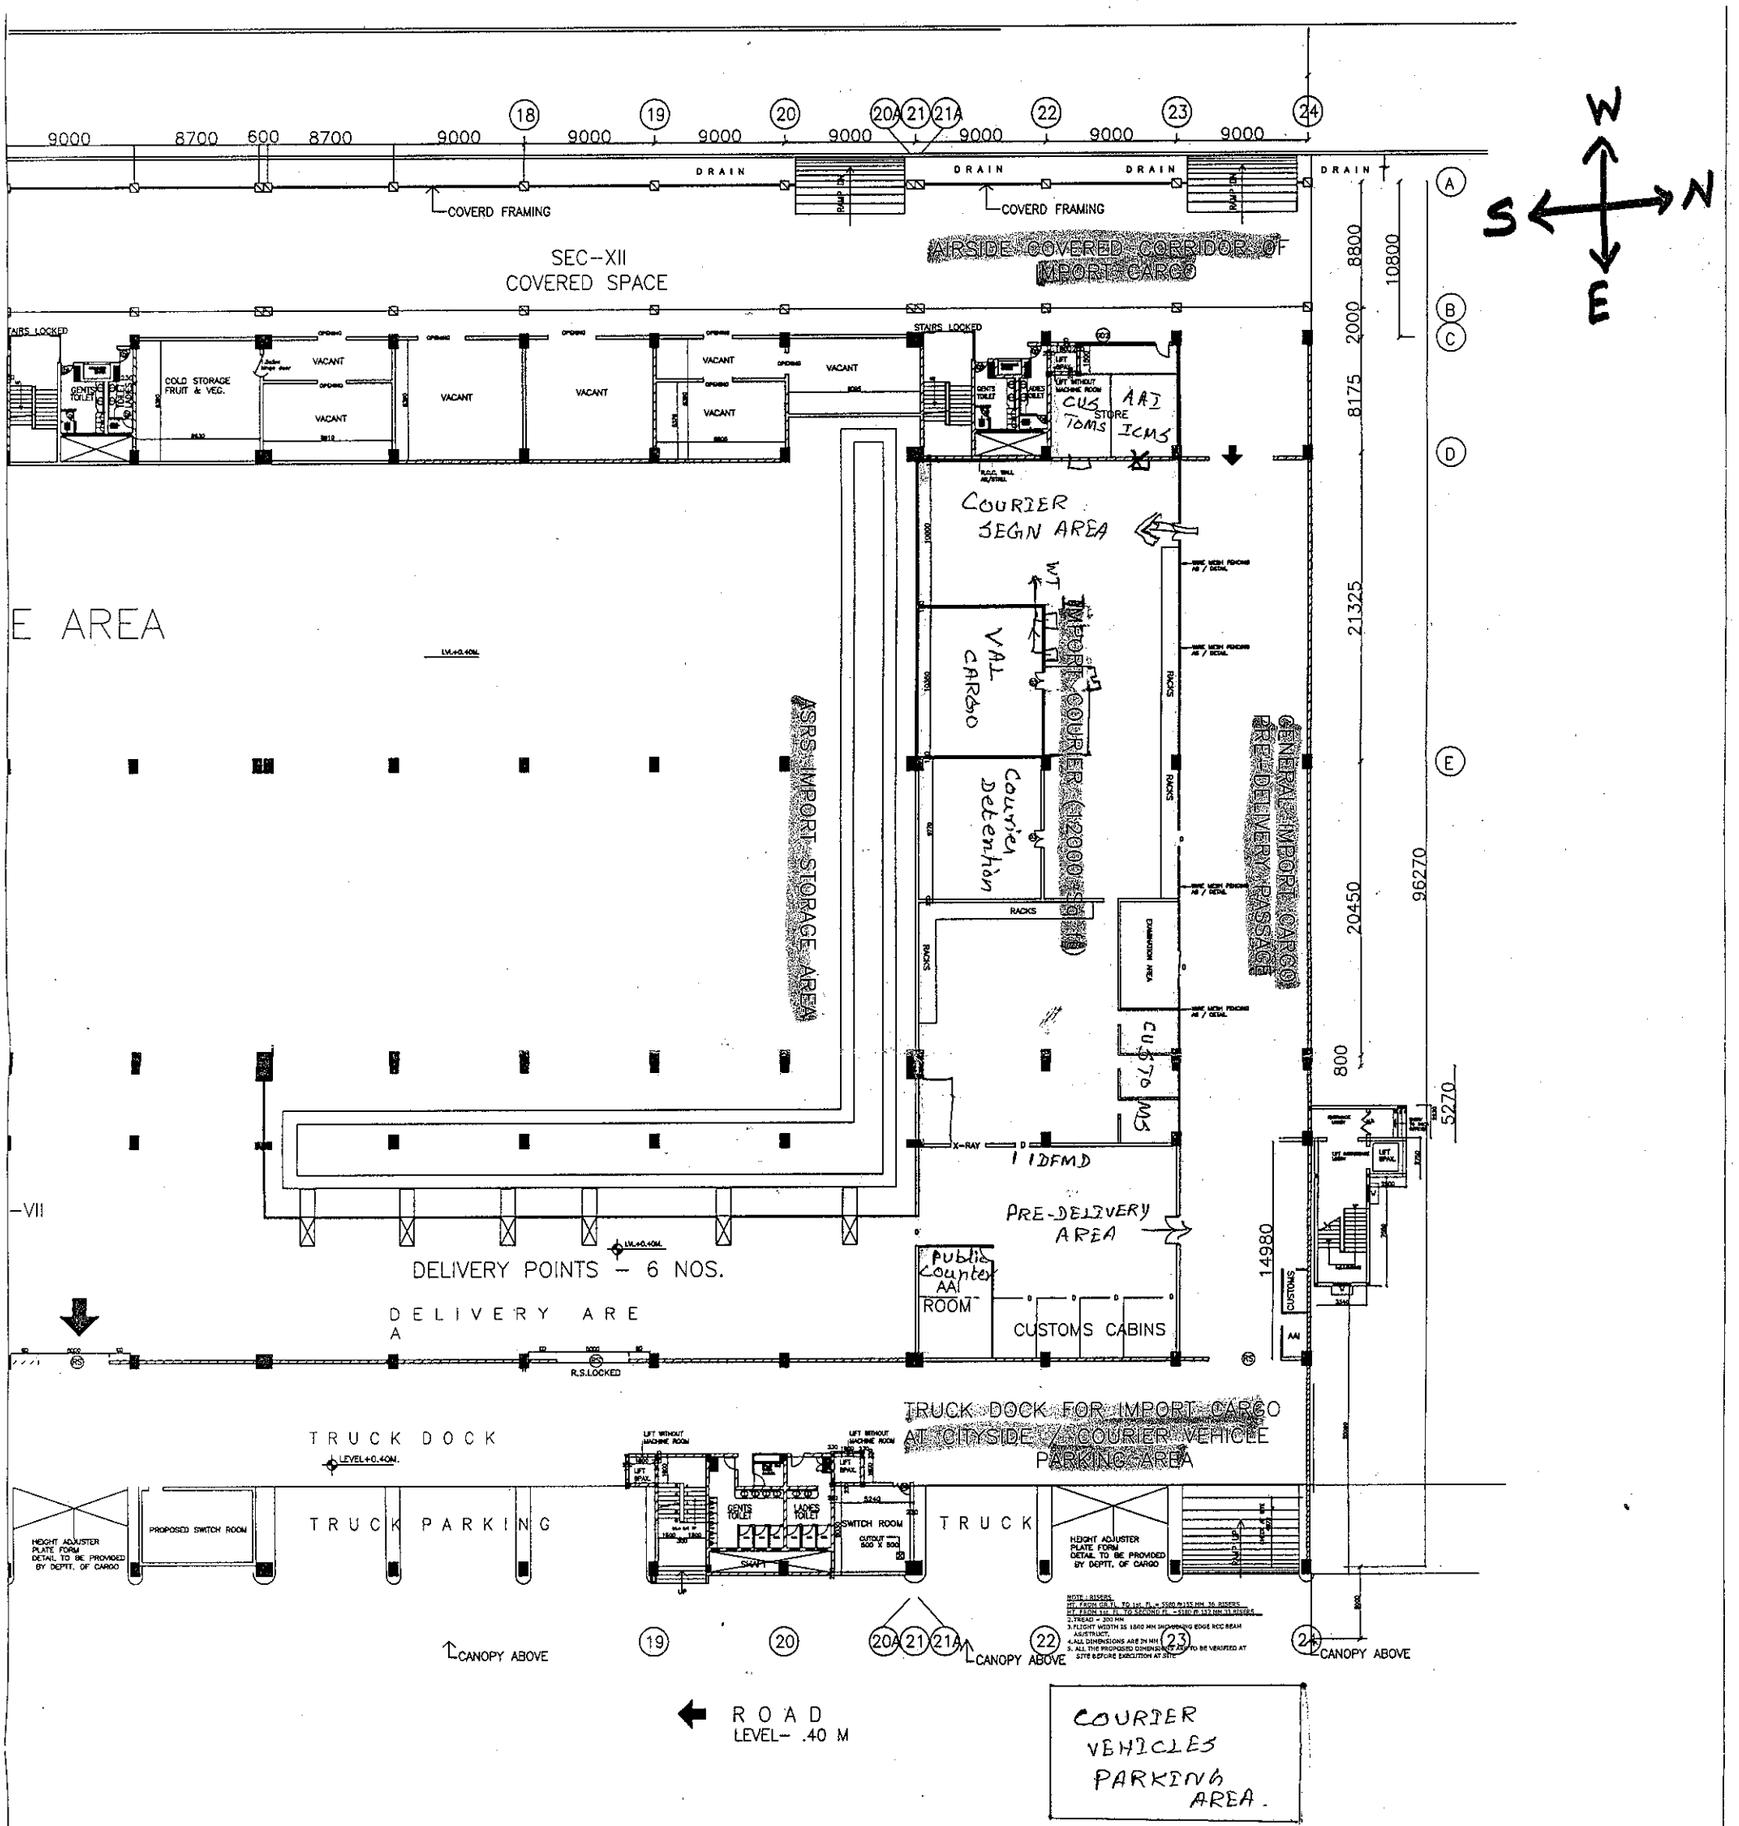

CARGO COMPLEX PHASE—III

GROUND FLOOR PLAN

PLAN-IMPORT COURIER TERMINAL.